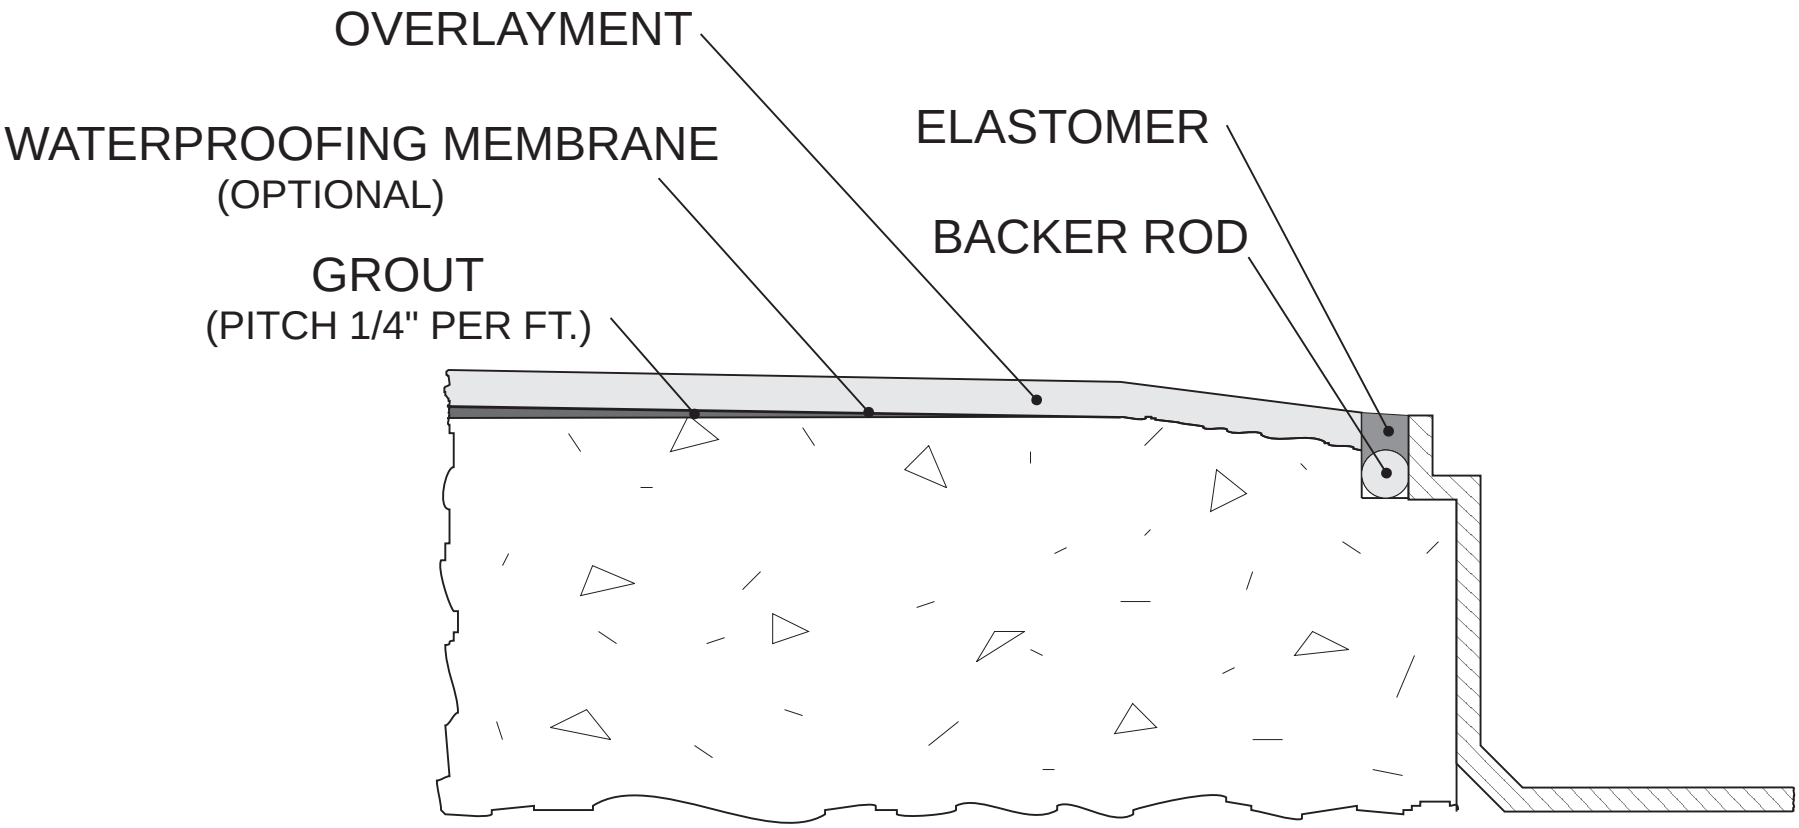

ARCHITECTURAL DETAIL

DRAINS

PREFABRICATED TRENCH DRAIN

STONHARD

ONE PARK AVENUE

MAPLE SHADE NEW JERSEY 08052

SCALE:	DATE:	DRAWING NO.:	DRAWN BY:
3/4 IN. = 1 IN.	04-23-93	1.3	LNT